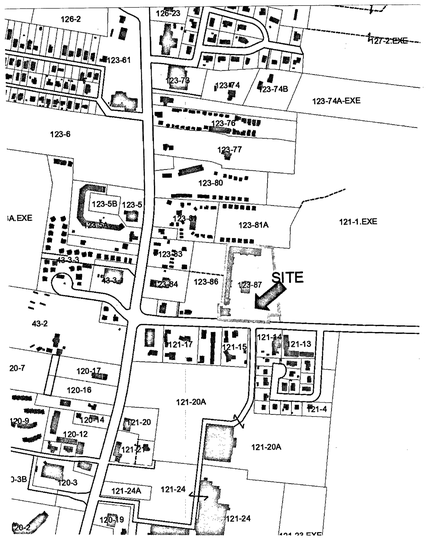

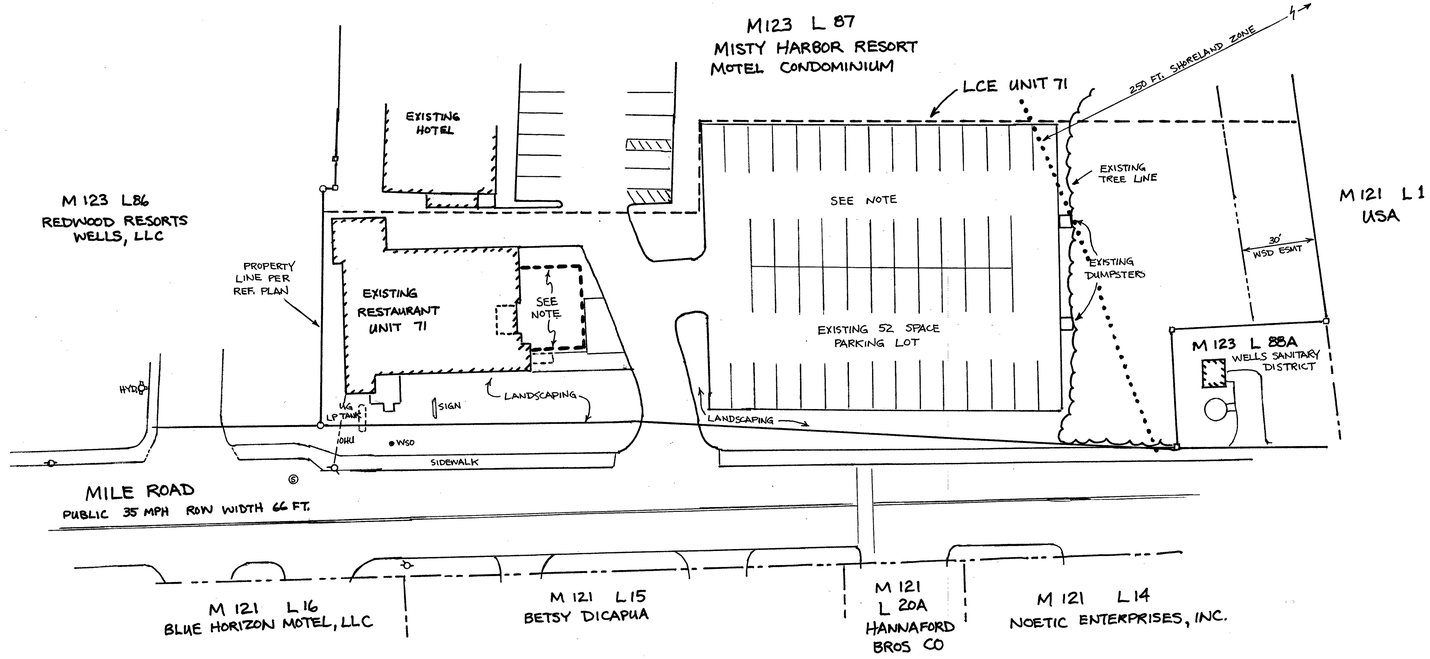

WELLS STAFF REVIEW COMMITTEE

APPROVAL DATE_____

SITE PLAN AMENDMENT

Varano's Restaurant

Unit 71 Misty Harbor

FOR V V, LLC

60 MILE ROAD, WELLS, ME 04090

Owner Unit 71: V V, LLC
60 Mile Road
Wells, ME 04090

Plan Revised: March 19, 2021 Scale: 1 inch = 30 feet