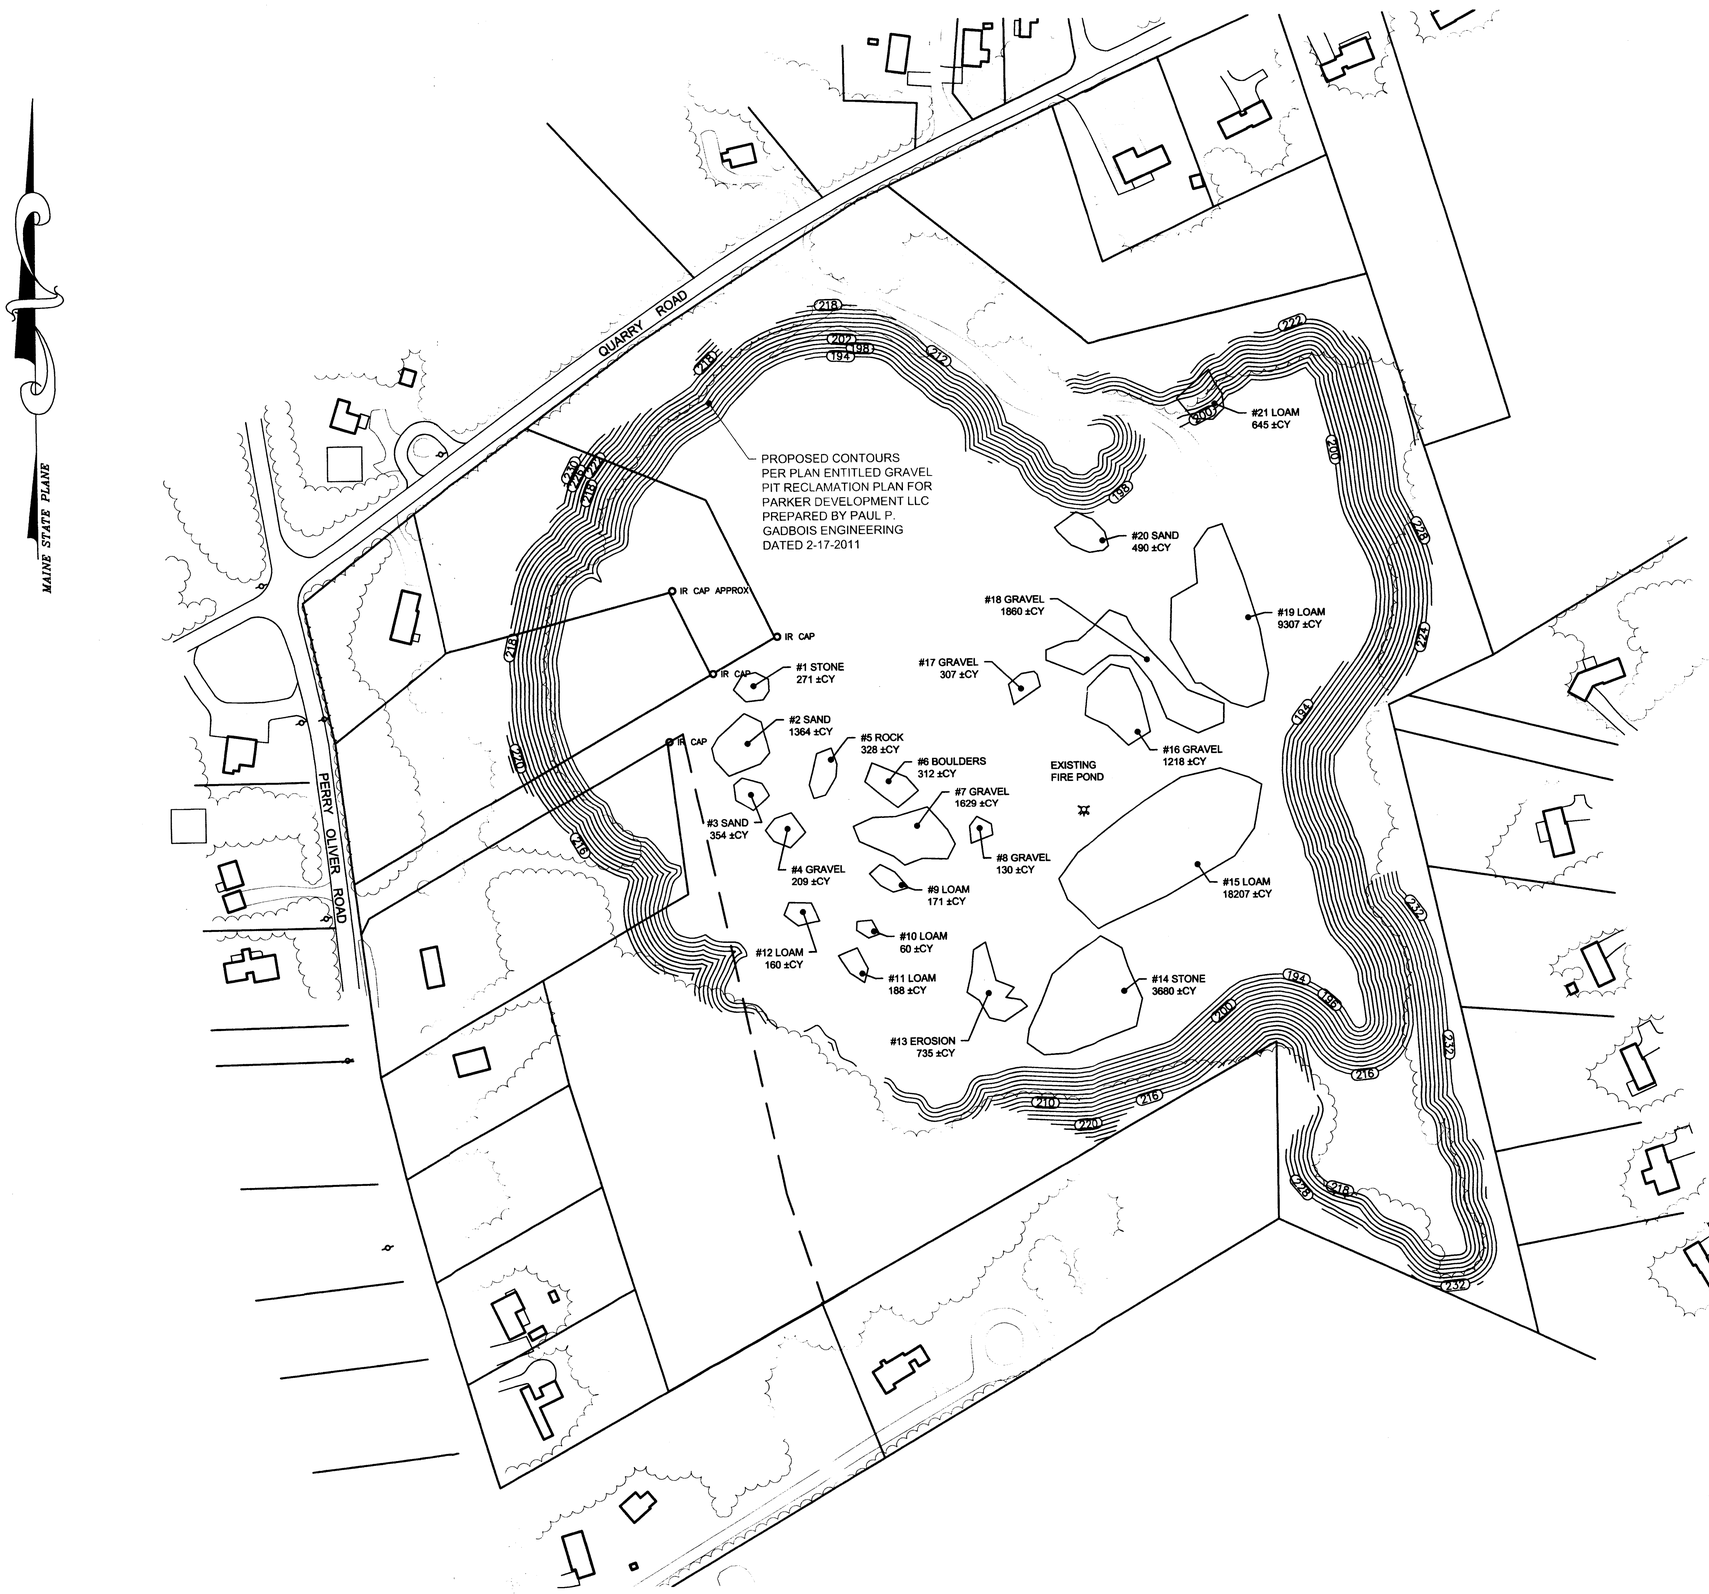

NOTES:

1. RECORD OWNER: PARKER DEVELOPMENT LLC
   183 DOWNING ROAD
   ARUNDEL, MAINE
2. TAX MAP 37, LOT 6
3. TOTAL AREA OF PROPERTY PER PLAN REFERENCE IS 30.14 ACRES.
4. THE PROJECT HORIZONTAL DATUM: MAINE STATE PLANE COORDINATE SYSTEM, MAINE WEST ZONE. PROJECT VERTICAL DATUM: NORTH AMERICAN DATUM 1988 (NAVD88). ALL DATA WAS DERIVED USING LEICA GS14 REAL TIME KINEMATICS GPS.

PLAN REFERENCE:

A. FINAL SUBDIVISION PLAN "PARKER RIDGE SUBDIVISION" APPROVED BY THE TOWN OF WELLS PLANNING BOARD ON MAY 7, 2012 AND RECORDED IN THE YORK COUNTY REGISTRY OF DEEDS IN PLAN BOOK 355, PAGE 16.

QUANTITY SUMMARY

LOAM	28,738 ±C.Y.
SAND	2,208 ±C.Y.
GRAVEL	5,353 ±C.Y.
ROCK/STONE/BOULDERS	4,591 ±C.Y.
EROSION CONTROL MIX	735 ±C.Y.
TOTAL	41,625 ±C.Y.

I HEREBY CERTIFY THAT THE INFORMATION SHOWN ON THIS PLAN IS CORRECT TO THE BEST OF MY KNOWLEDGE.

STATE OF MAINE — PAUL P. GADBOIS 4521 — LICENSED PROFESSIONAL ENGINEER

Paul P. Gadbois

PAUL P. GADBOIS, P.E. # 4521

REVISIONS:

DRAWN: P.P.G.
CHECKED: P.P.G.
SCALE: 1" = 100'
FIELD BOOK:
DATE: 04-27-2019
JOB NO. 1352-19
SHEET 1 OF 1

RECORD OWNER
PARKER DEVELOPMENT LLC
183 DOWNING ROAD
ARUNDEL, MAINE

EXISTING STOCKPILES
PARKER RIDGE SUBDIVISION
QUARRY ROAD
WELLS, MAINE

PAUL P. GADBOIS
ENGINEERING SURVEYING
LAND PLANNING
P.O. BOX 327, SACO, MAINE 04072
(207) 283-3860

C:\Civil 3D Projects\1352-c3d-19\dwg\Source Drawings\SITE 1352-19 REV 04-26-19.dwg, 4/29/2019 9:50:37 AM, HP DesignJet 500 24+HPGL2 Card